POR. SEC. 1-3 & 10-12, T02S, R14W, S.M.

159-040

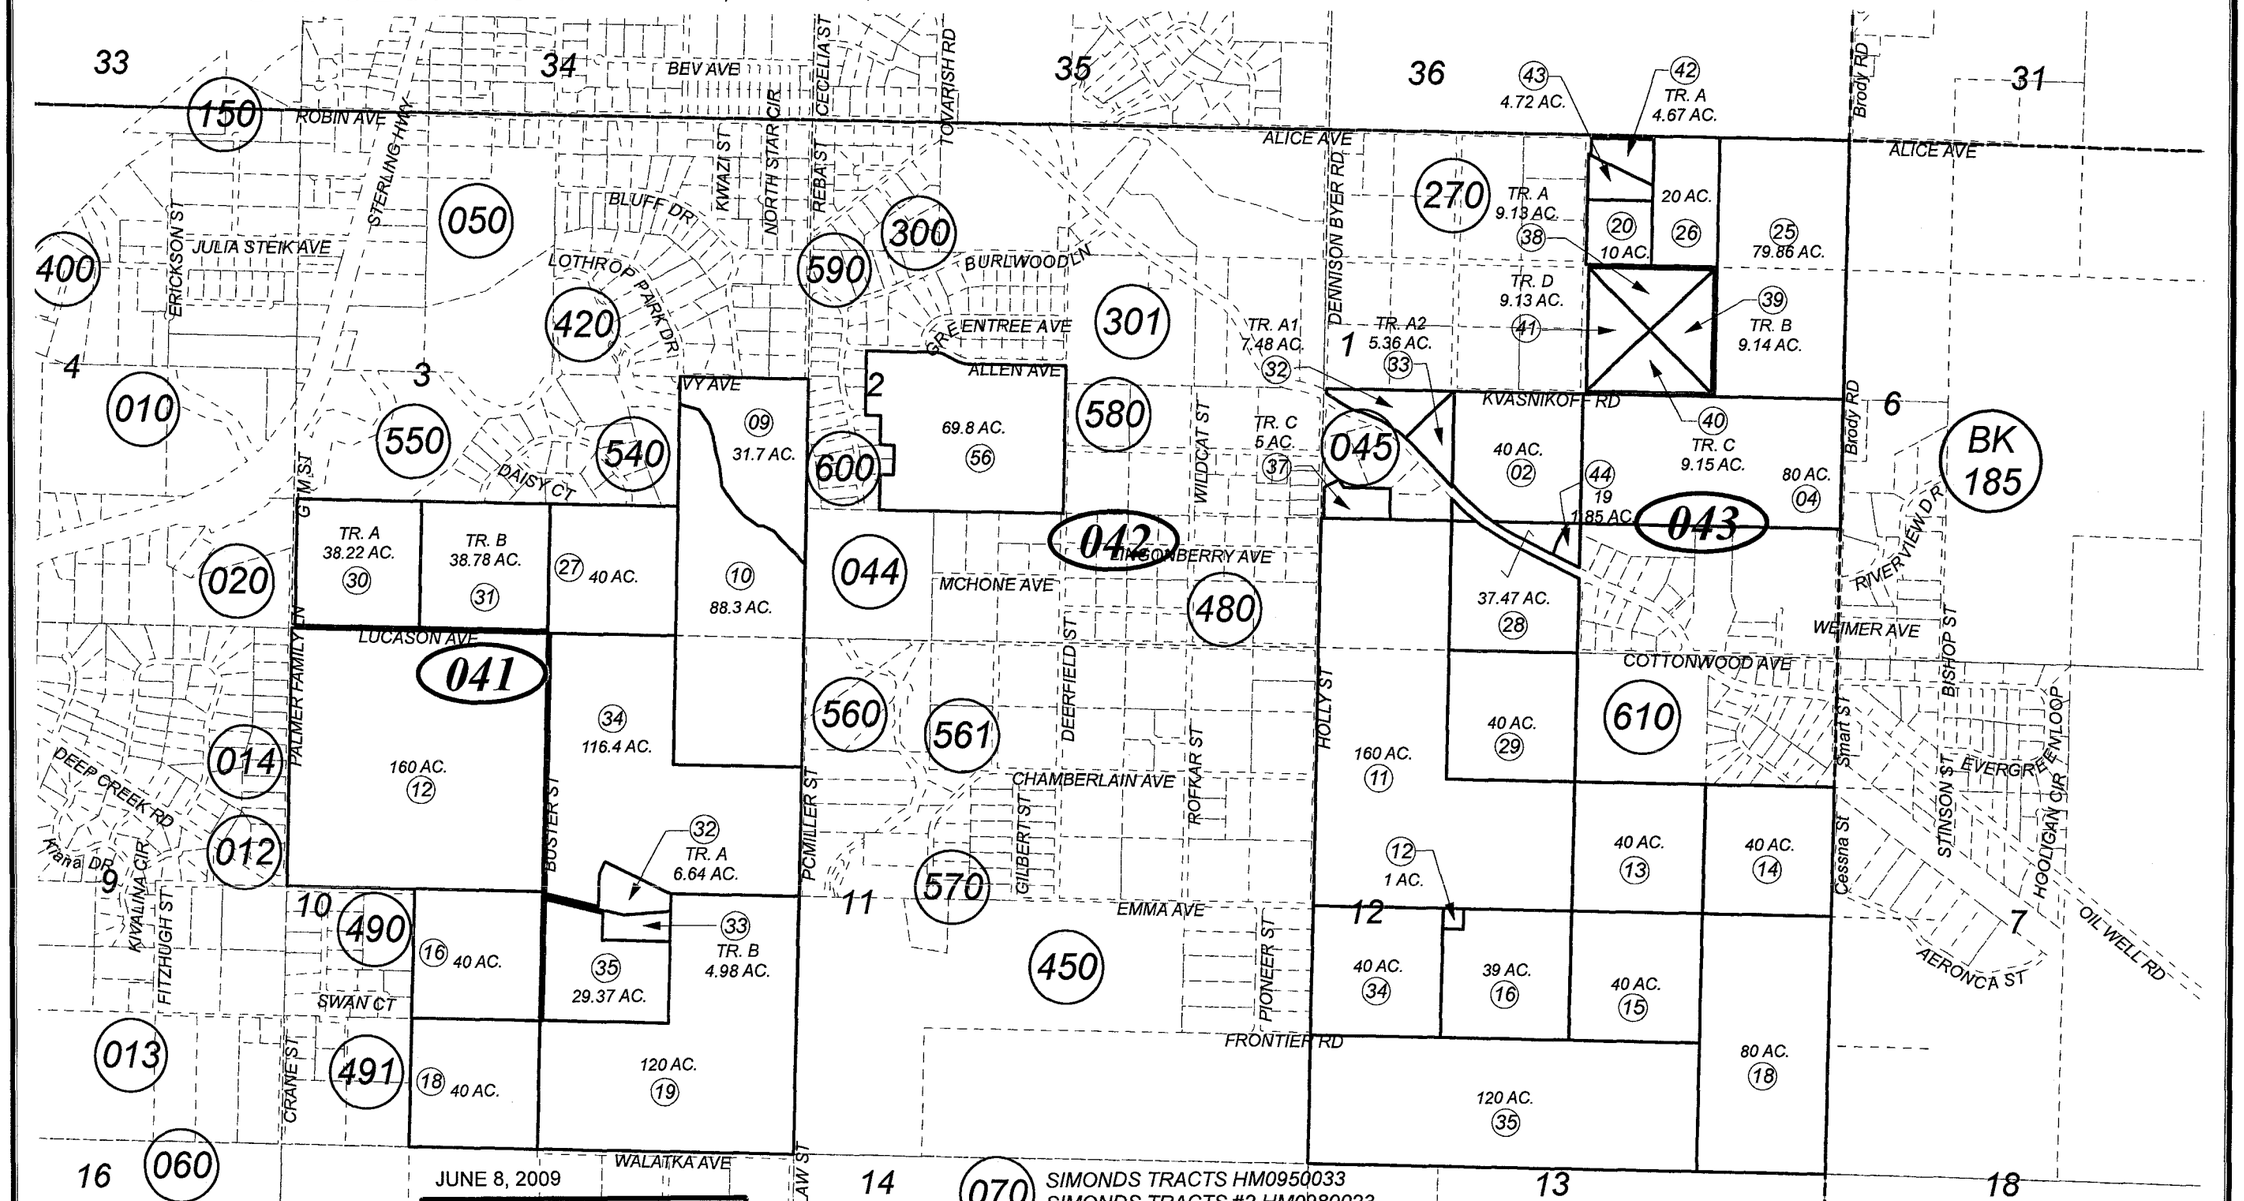

JUNE 8, 2009

For 2010 assessment roll		
Delete	Add	Revise
To		
		04134
(ACREAGE CHANGE)		

Assessor's Map
Kenai Peninsula Borough

SIMONDS TRACTS HM0950033
SIMONDS TRACTS #2 HM0980023
SIMONDS TRACTS #3 HM0990006
LUCASON SUB CHIHULY ADDN KM2005014
OLIVER SUB HM2006091
OLIVER SUB #2 HM2007023
ARNIE PHILLIPS ESTATE HM2007025
ARNIE PHILLIPS ESTATE AMENDED HM2008002
MATSON SUB #2 HM2008045
OLIVER SUB #2 AMENDED HM2009014

This map is prepared for Kenai Peninsula Borough Assessing Dept. use only and is not intended for conveyance nor is it a survey.

Note- Assessor's block Numbers Shown in Elipses
Assessor's Parcel Numbers Shown in Circles