POR. SEC. 2 & 3, T04N, R10W, S.M.

135-255

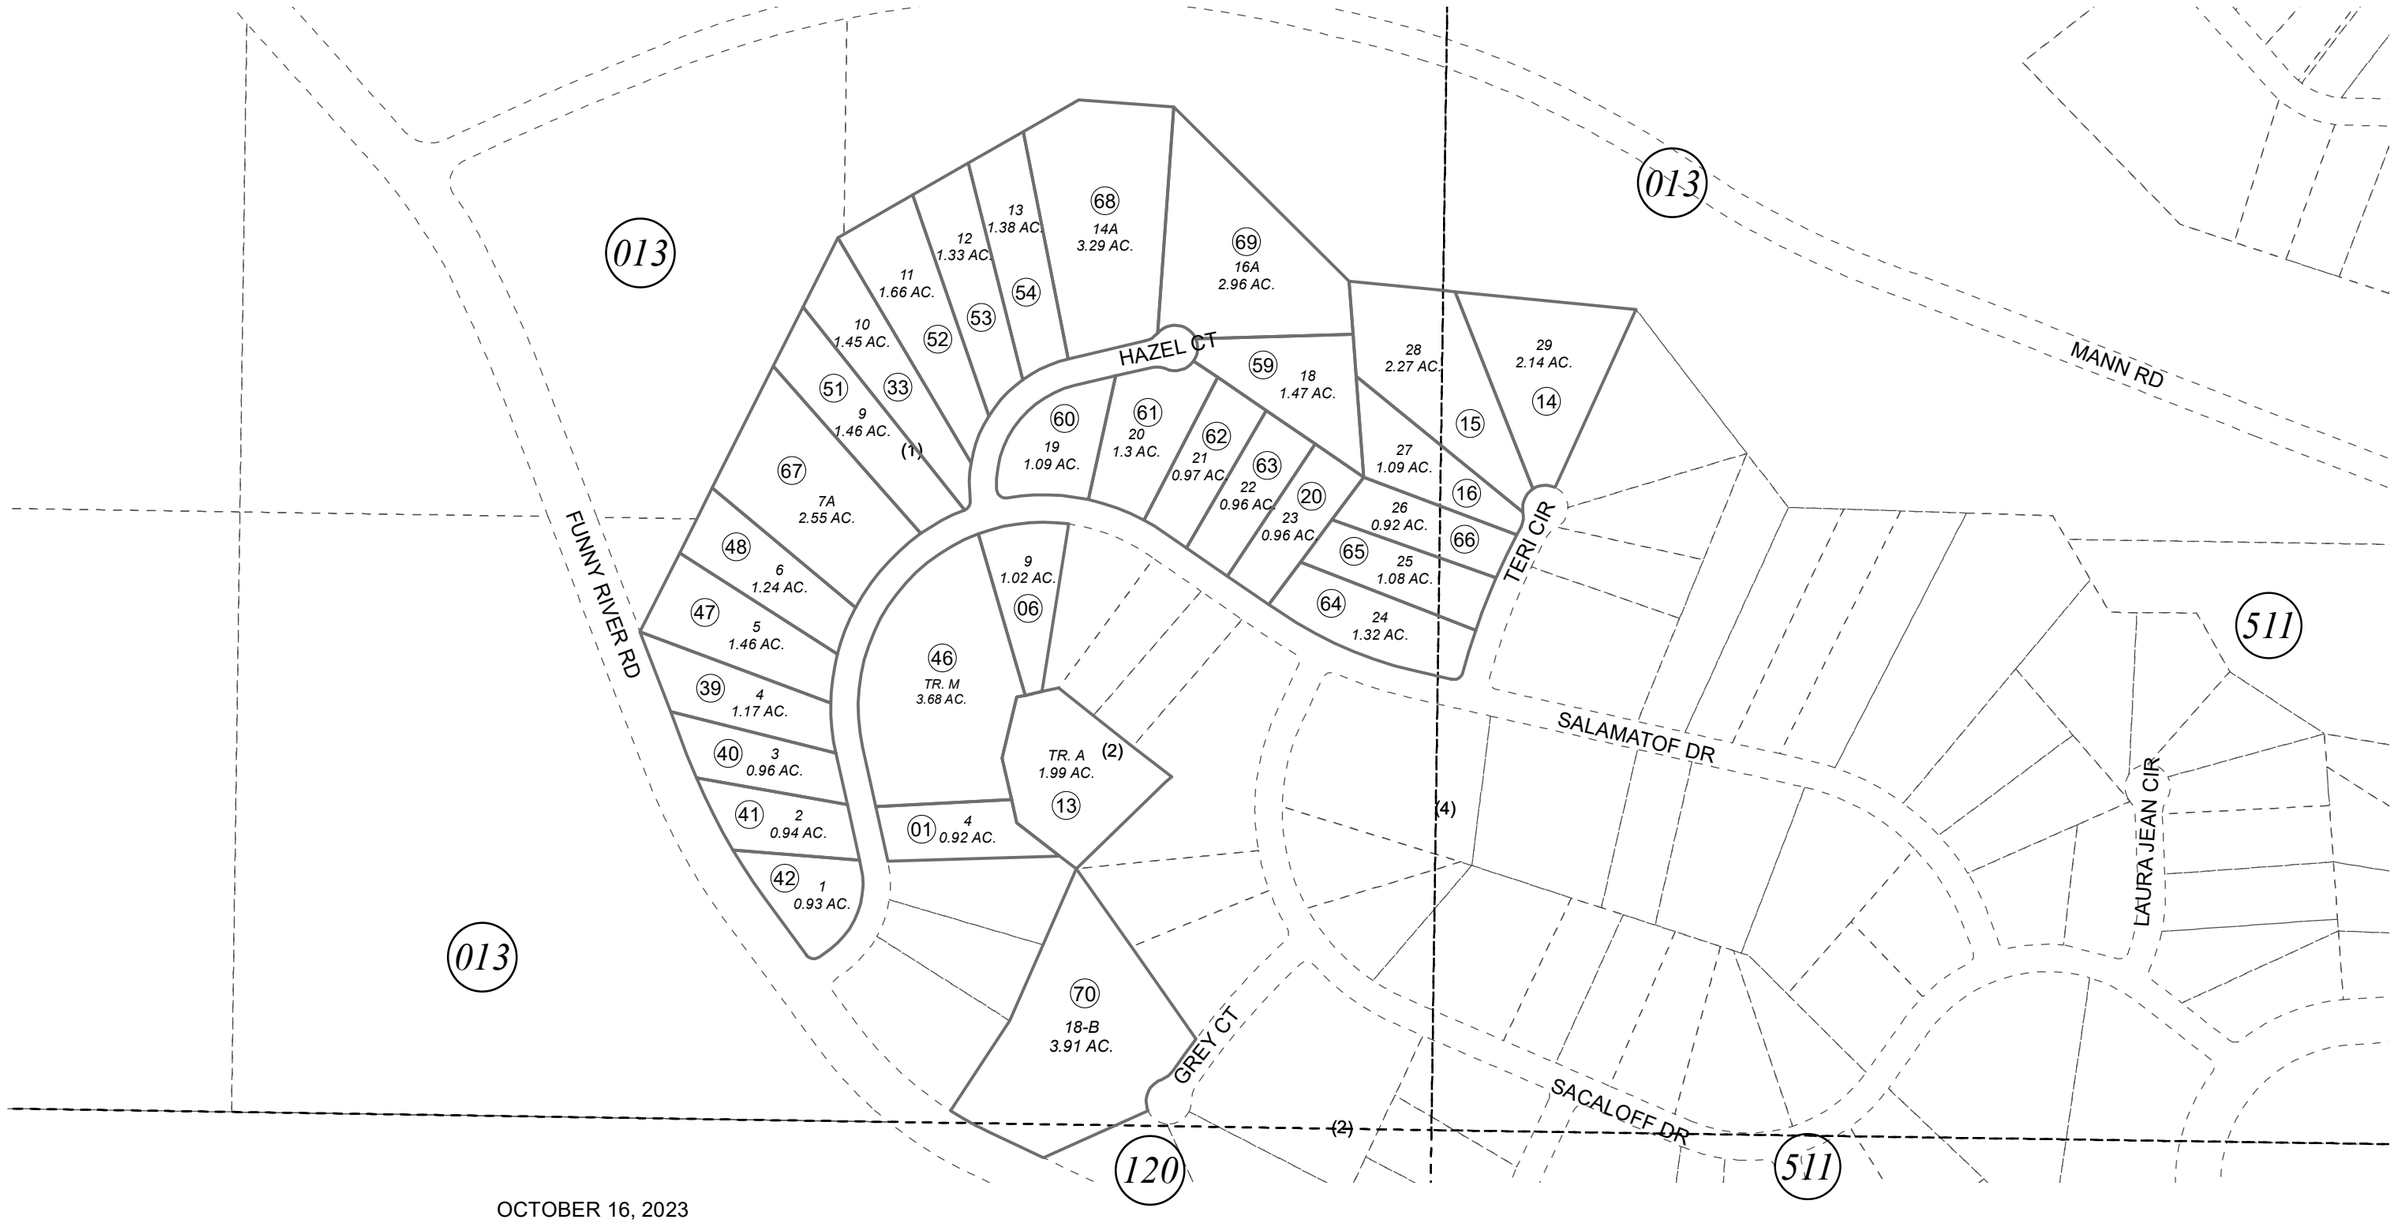

OCTOBER 16, 2023

For 2024 assessment roll		
Delete	Add	Revise
To		
256-64 THRU 256-66	70	

N
W E
S

0 100 200 400 Feet

Assessor's Map
Kenai Peninsula Borough

MOOSE RANGE MEADOWS SOUTH SUB ADDN NO 1 KN0840248
MOOSE RANGE MEADOWS SOUTH SUB ADDN NO 1 1991 REPLAT KN0910071
MOOSE RANGE MEADOWS SOUTH SUB ADDN NO 1 1993 REPLAT KN0930083
MOOSE RANGE MEADOWS CARTER REPLAT KN0990031
MOOSE RANGE MEADOWS SOUTH 2008 REPLAT KN2008128
MOOSE RANGE MEADOWS DUCHARME REPLAT KN2023047

This map is prepared for Kenai Peninsula Borough Assessing Dept. use only and is not intended for conveyance nor is it a survey.

Note- Assessor's block Numbers Shown in Elipses
Assessor's Parcel Numbers Shown in Circles